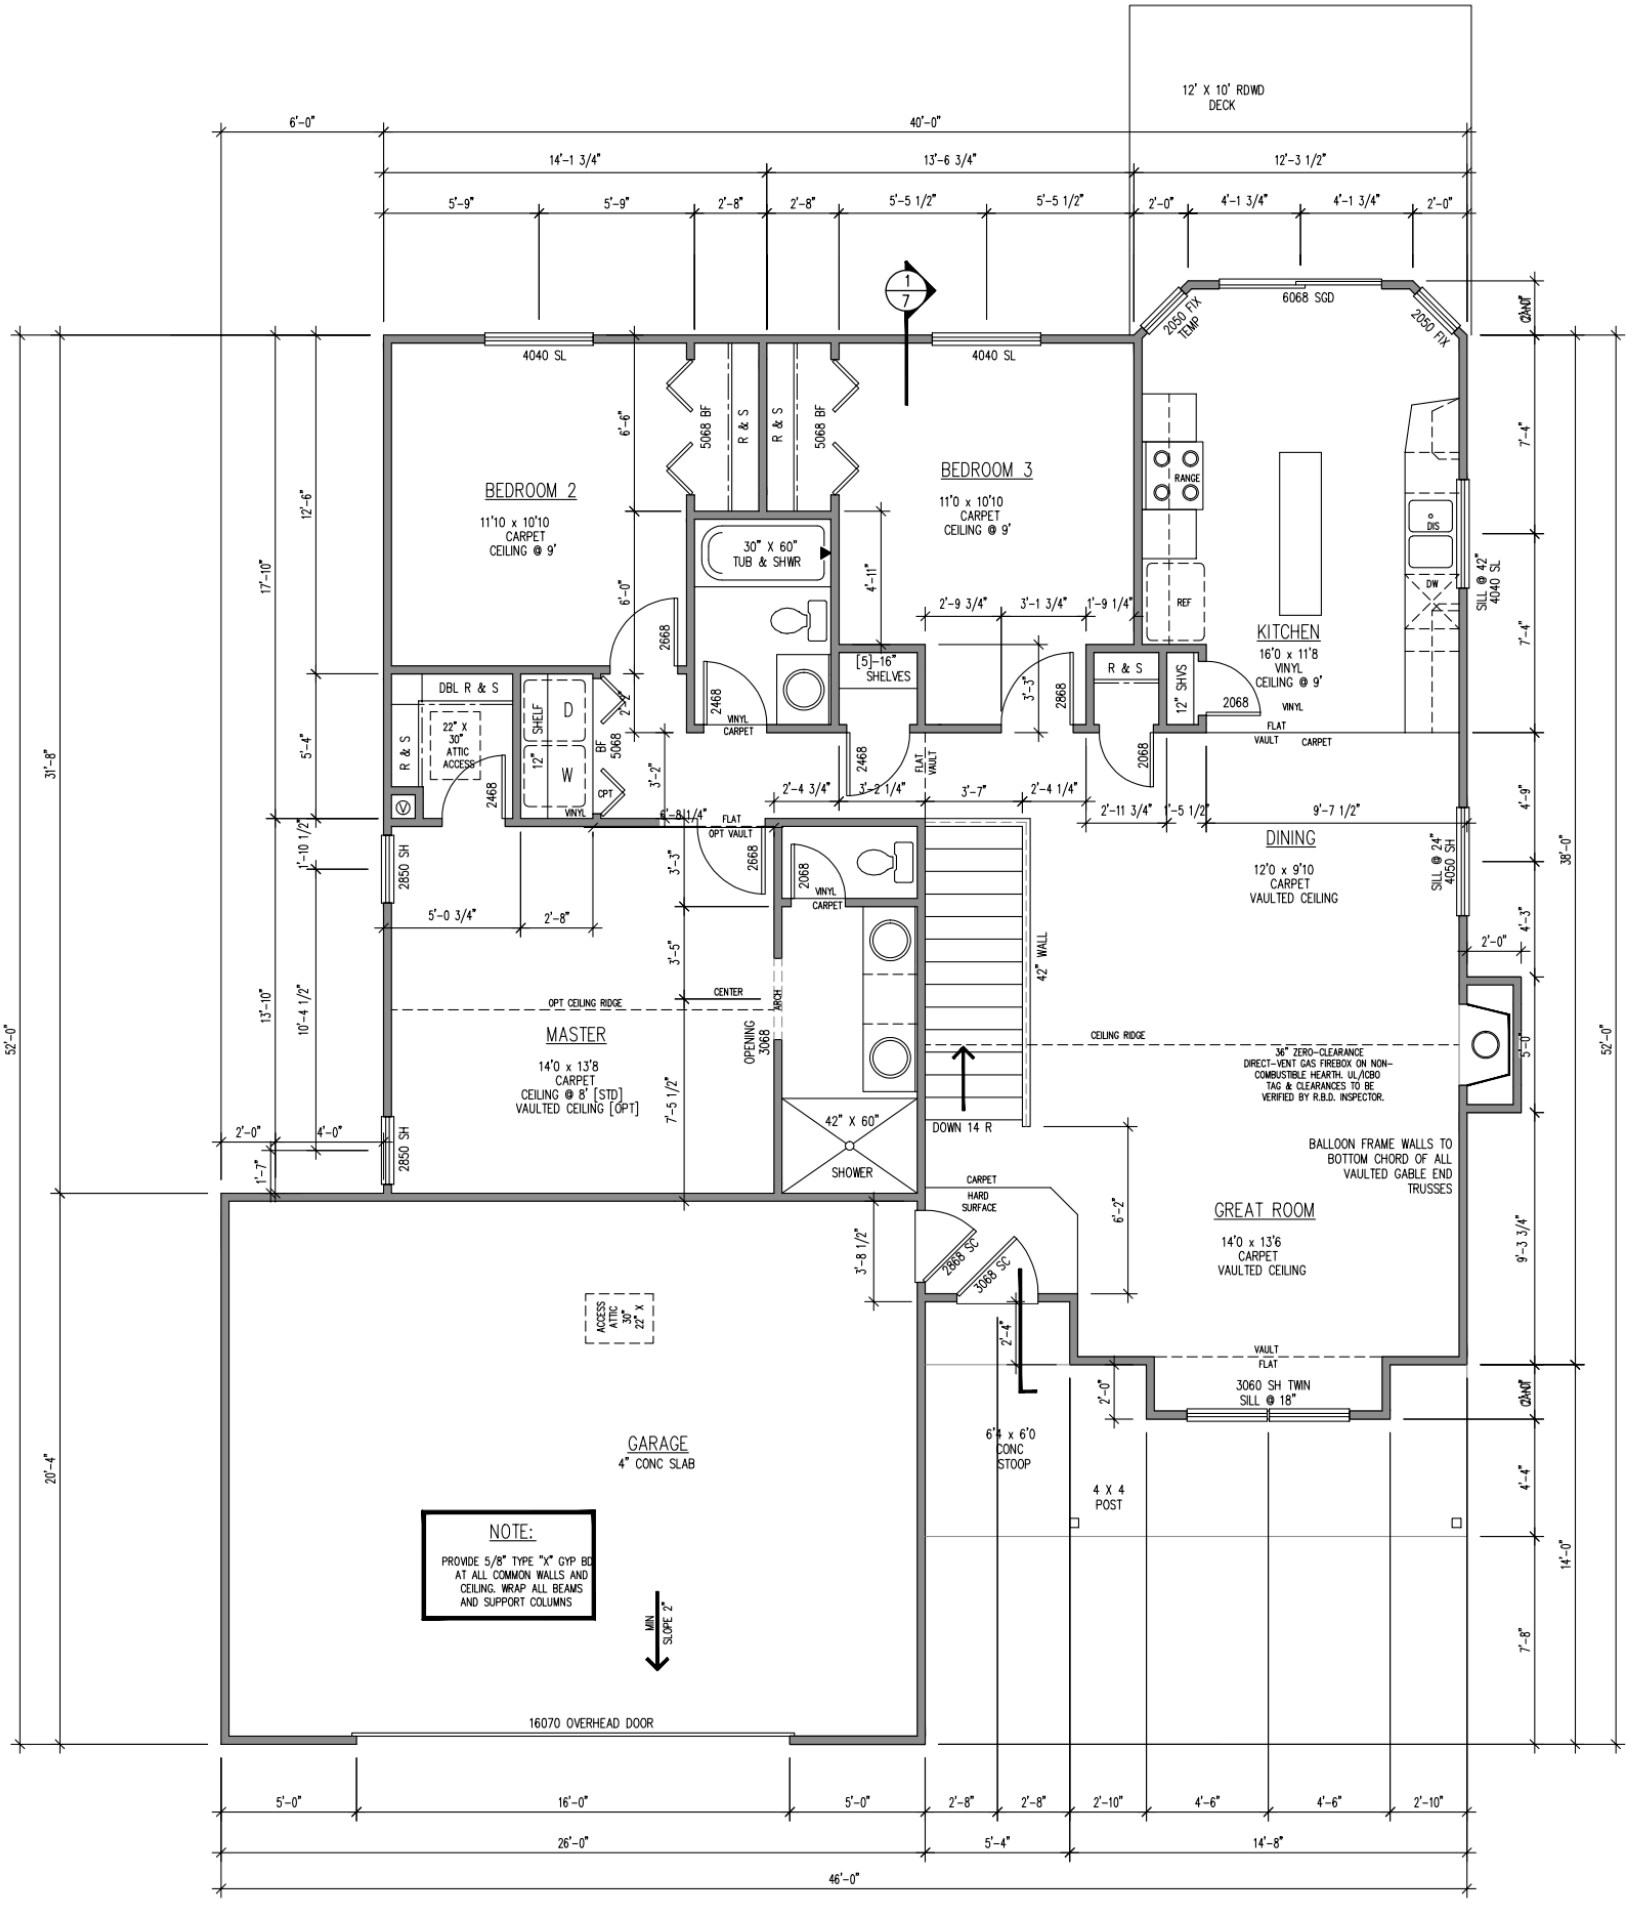
12' X 10' RDWD DECK
BEDROOM 2
11'10 x 10'10
CARPET
CEILING @ 9'
BEDROOM 3
11'0 x 10'10
CARPET
CEILING @ 9'
30" X 60" TUB & SHWR
[5]-16" SHELVES
DBL R & S
22" X 30" ATTIC ACCESS
SHELF
12"
D
W
CPT
VINYL
VINYL CARPET
FLAT OPT VAULT
FLAT VAULT
KITCHEN
16'0 x 11'8
VINYL
CEILING @ 9'
RANGE
REF
DW
DIS
12" SHVS
SILL @ 42" 4040 SL
SILL @ 24" 4056 SH
DINING
12'0 x 9'10
CARPET
VAULTED CEILING
MASTER
14'0 x 13'8
CARPET
CEILING @ 8' [STD]
VAULTED CEILING [OPT]
OPT CEILING RIDGE
CENTER
ARCH
OPENING 3068
42" WALL
CEILING RIDGE
36" ZERO-CLEARANCE DIRECT-VENT GAS FIREBOX ON NON-COMBUSTIBLE HEARTH. UL/ICBO TAG & CLEARANCES TO BE VERIFIED BY R.B.D. INSPECTOR.
DOWN 14 R
42" X 60" SHOWER
BALLOON FRAME WALLS TO BOTTOM CHORD OF ALL VAULTED GABLE END TRUSSES
CARPET
HARD SURFACE
GREAT ROOM
14'0 x 13'6
CARPET
VAULTED CEILING
2868 SC
3068 SC
ACCESS ATTIC 30" X 22"
VAULT
FLAT
3060 SH TWIN
SILL @ 18"
GARAGE
4" CONC SLAB
6'8 x 6'0 CONC STOOP
4 X 4 POST
NOTE:
PROVIDE 5/8" TYPE "X" GYP BD AT ALL COMMON WALLS AND CEILING. WRAP ALL BEAMS AND SUPPORT COLUMNS
MIN SLOPE 2"
16070 OVERHEAD DOOR
4040 SL
6068 SGD
2050 FIX TEMP
2050 FIX
5068 BF
R & S
2850 SH
2668
2468
2068
3068
6'-0"
40'-0"
14'-1 3/4"
13'-6 3/4"
12'-3 1/2"
5'-9"
2'-8"
5'-5 1/2"
2'-0"
4'-1 3/4"
31'-8"
52'-0"
20'-4"
17'-10"
12'-6"
5'-4"
13'-10"
10'-4 1/2"
1'-10 1/2"
7'-4"
4'-9"
4'-3"
5'-0"
9'-3 3/4"
4'-4"
7'-8"
14'-0"
38'-0"
6'-6"
4'-11"
3'-3"
3'-2"
3'-7"
2'-4 3/4"
3'-2 1/4"
2'-11 3/4"
1'-5 1/2"
9'-7 1/2"
2'-9 3/4"
3'-1 3/4"
1'-9 1/4"
6'-8 1/4"
3'-5"
7'-5 1/2"
3'-8 1/2"
6'-2"
2'-4"
2'-0"
4'-0"
1'-7"
5'-0 3/4"
5'-0"
16'-0"
2'-10"
26'-0"
5'-4"
14'-8"
46'-0"